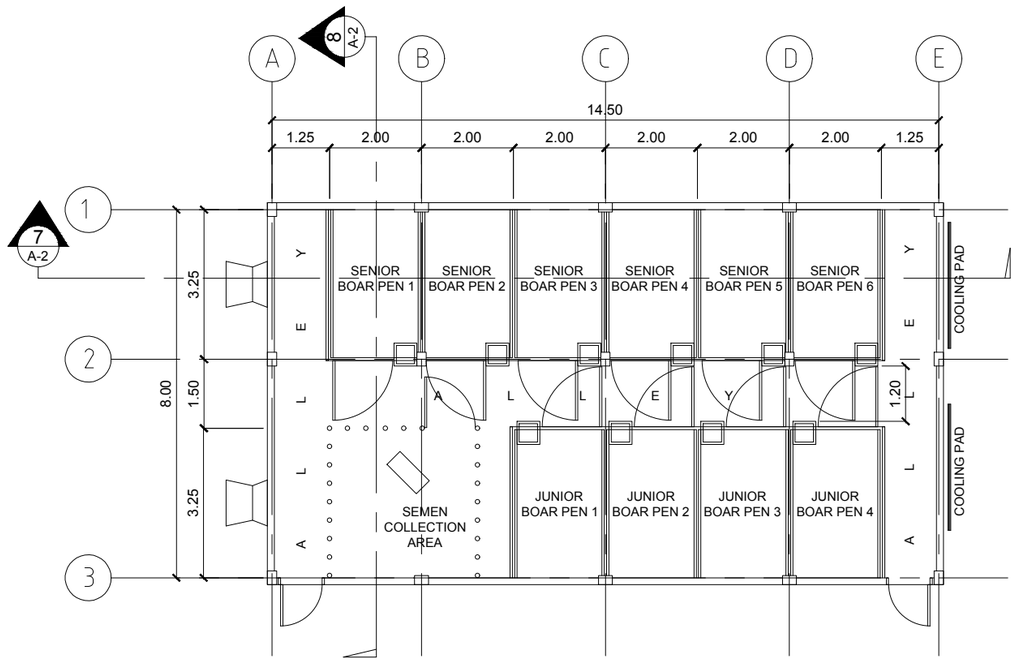

1 A-2 GROUND FLOOR PLAN
SCALE 1:75 M.

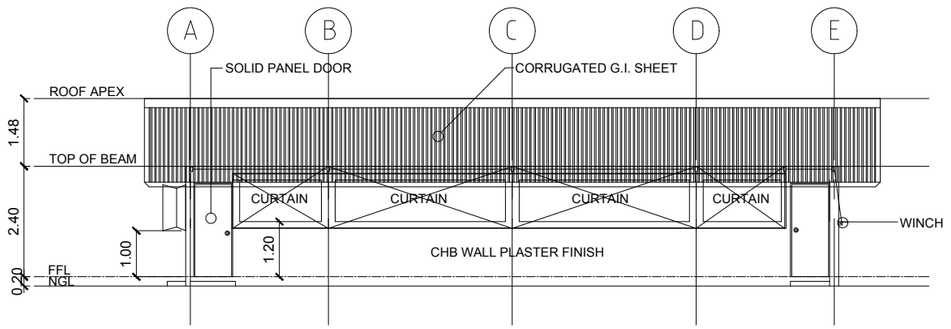

2 A-2 FRONT ELEVATION
SCALE 1:75 M.

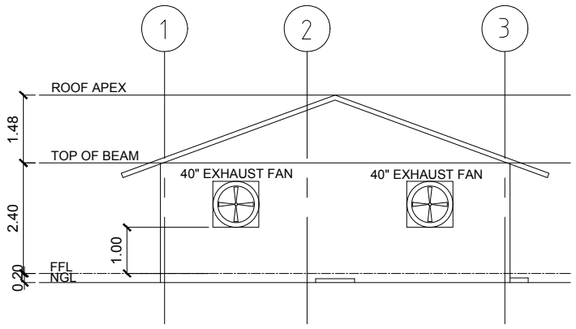

3 A-1 LEFT ELEVATION
SCALE 1:75 M.

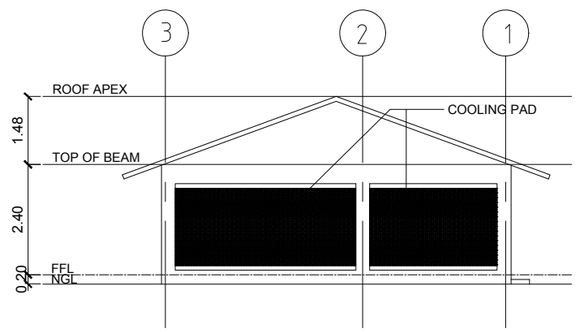

4 A-2 RIGHT ELEVATION
SCALE 1:75 M.

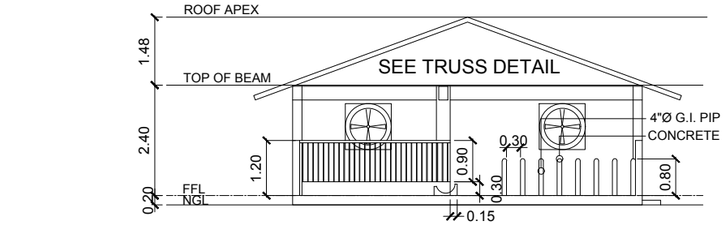

6 A-2 CROSS SECTION
SCALE 1:75 M.

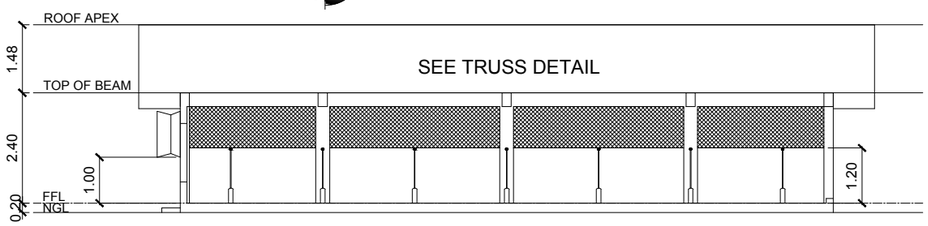

7 A-2 LONGITUDINAL SECTION
SCALE 1:75 M.

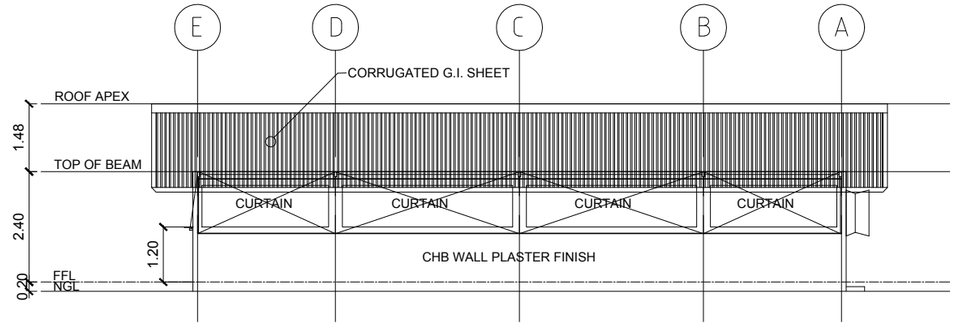

5 A-2 REAR ELEVATION
SCALE 1:75 M.

THESE DRAWINGS ARE THE SOLE PROPERTY OF THE ARCHITECT. NO COPIES, SIMILAR REPRODUCTIONS, ALTERATIONS AND/OR REVISIONS OF ANY KIND ARE TO BE DONE, IN PART OR IN WHOLE TO ANY OF THESE DOCUMENTS, W/O CONSENT FROM THE ARCHITECT.

ENGINEEER	PRC. NO. 057713
BENITO J. MONTEALTO	
PTR. NO. 6063117	DATE MAY 15, 2022
TIN 125-495-951	PLACE LIPA CITY

PROJECT TITLE: Swine AI Sa Barangay (SWAIB) Project

LOCATION :

OWNER

ADDRESS :

APPROVED BY

APPROVED BY: DR. RUTH MICLAT-SONACO
PROGRAM DIRECTOR
NATIONAL LIVESTOCK PROGRAM

NO.	REVISIONS	DATE

SHEET CONTENT: AS SHOWN

PROJECT NO.

SHEET NO. A 2